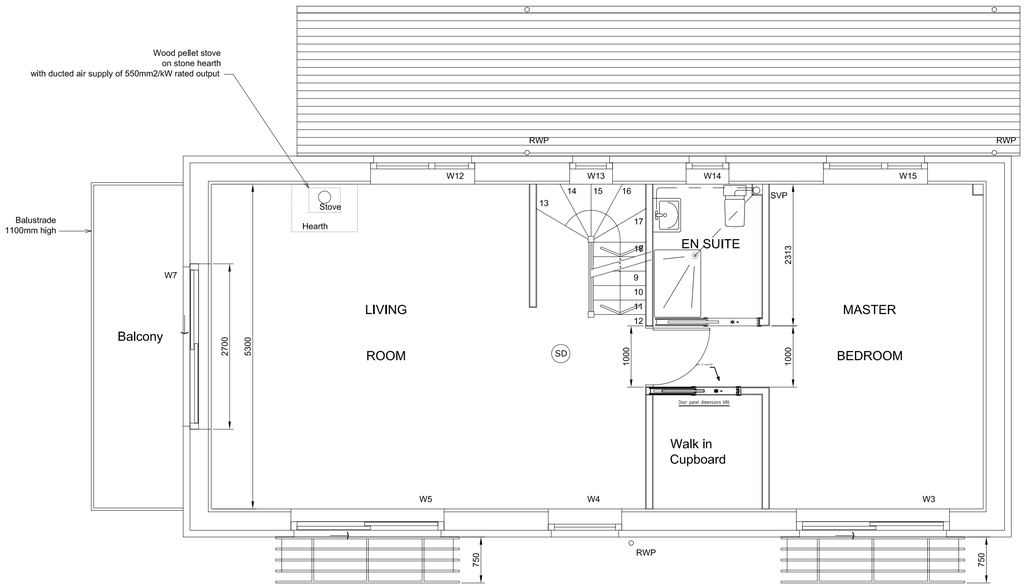

FIRST FLOOR PLAN
(SCALE 1:50)

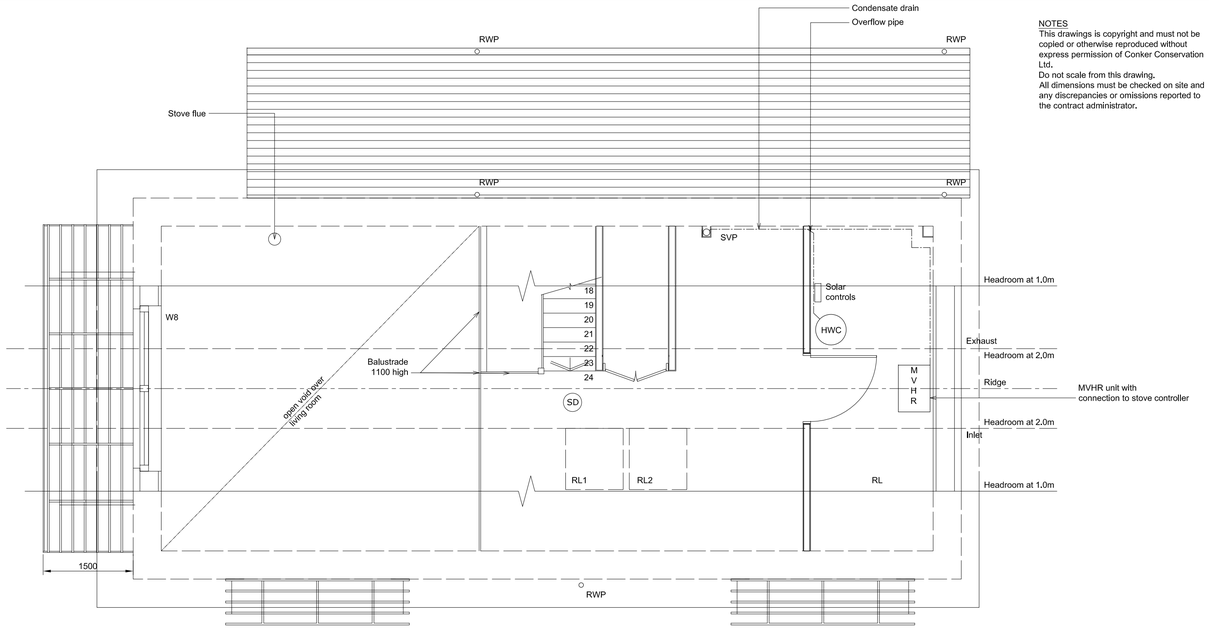

ATTIC PLAN
(SCALE 1:50)

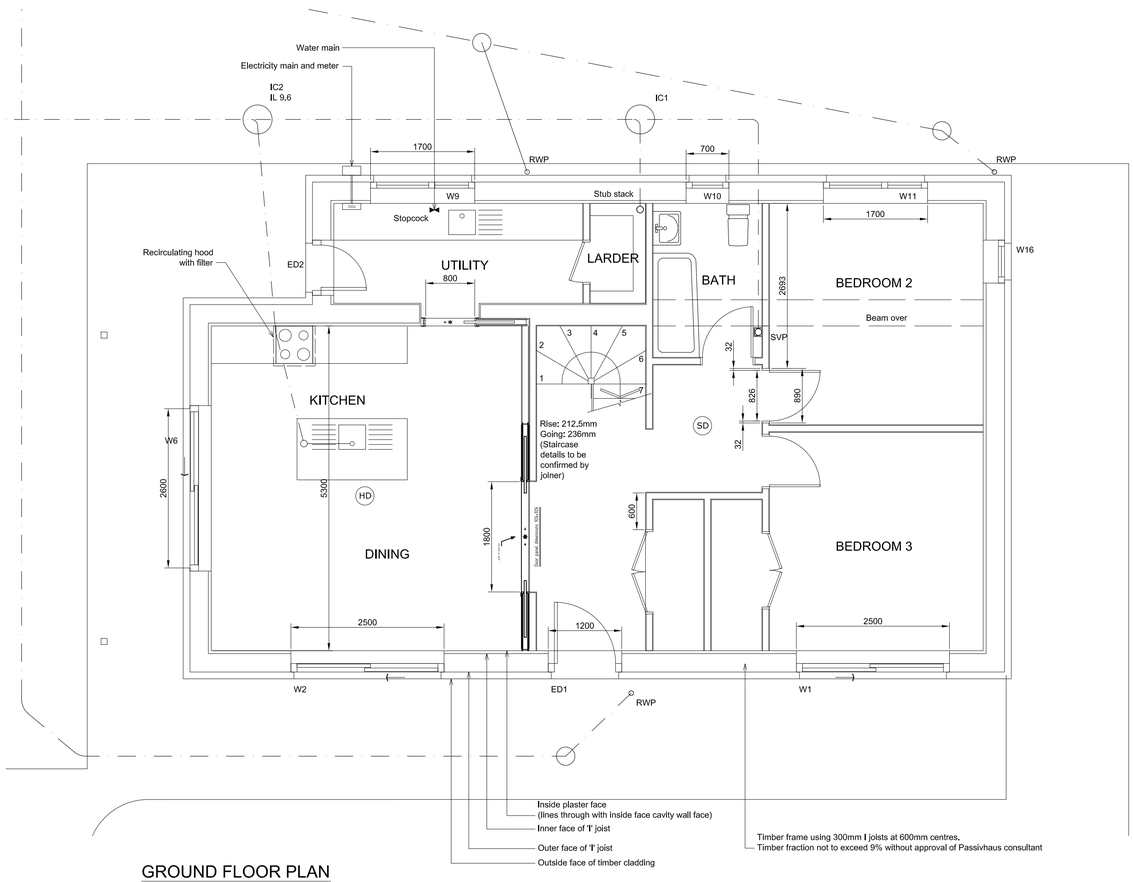

GROUND FLOOR PLAN
(SCALE 1:50)

NOTES

This drawings is copyright and must not be copied or otherwise reproduced without express permission of Conker Conservation Ltd.
Do not scale from this drawing.
All dimensions must be checked on site and any discrepancies or omissions reported to the contract administrator.

A	08.05.12	Kitchen layout and drainage revised. New Partition added to form lobby between entrance and kitchen / dining. Bathroom and en-suite layouts revised.
-	13.03.12	1st Issue

REVISIONS

CONKER CONSERVATION LIMITED
Ecological Building Consultants and Designers
Chartered Building Surveyors
6 THE STOUR CENTRE
22-24 STOUR STREET
CANTERBURY CT1 2NZ
TEL: 01227 786900
FAX: 01227 479600
Email: plan@conkerconservation.co.uk

Project Title:
LAND AT THE FOX INN
HARTFOOT LANE
ANSTY
DORSET DT2 7PN

Client:
MR. DENNIS MERRIGAN

Drawing Title:
NEW PASSIVHAUS
FLOOR PLANS

Scale: 1:50 @ A1
Date: MARCH 2012

Drawing Number: 486-03 A