211 Northwold Road

Cross Section

0 2,5m

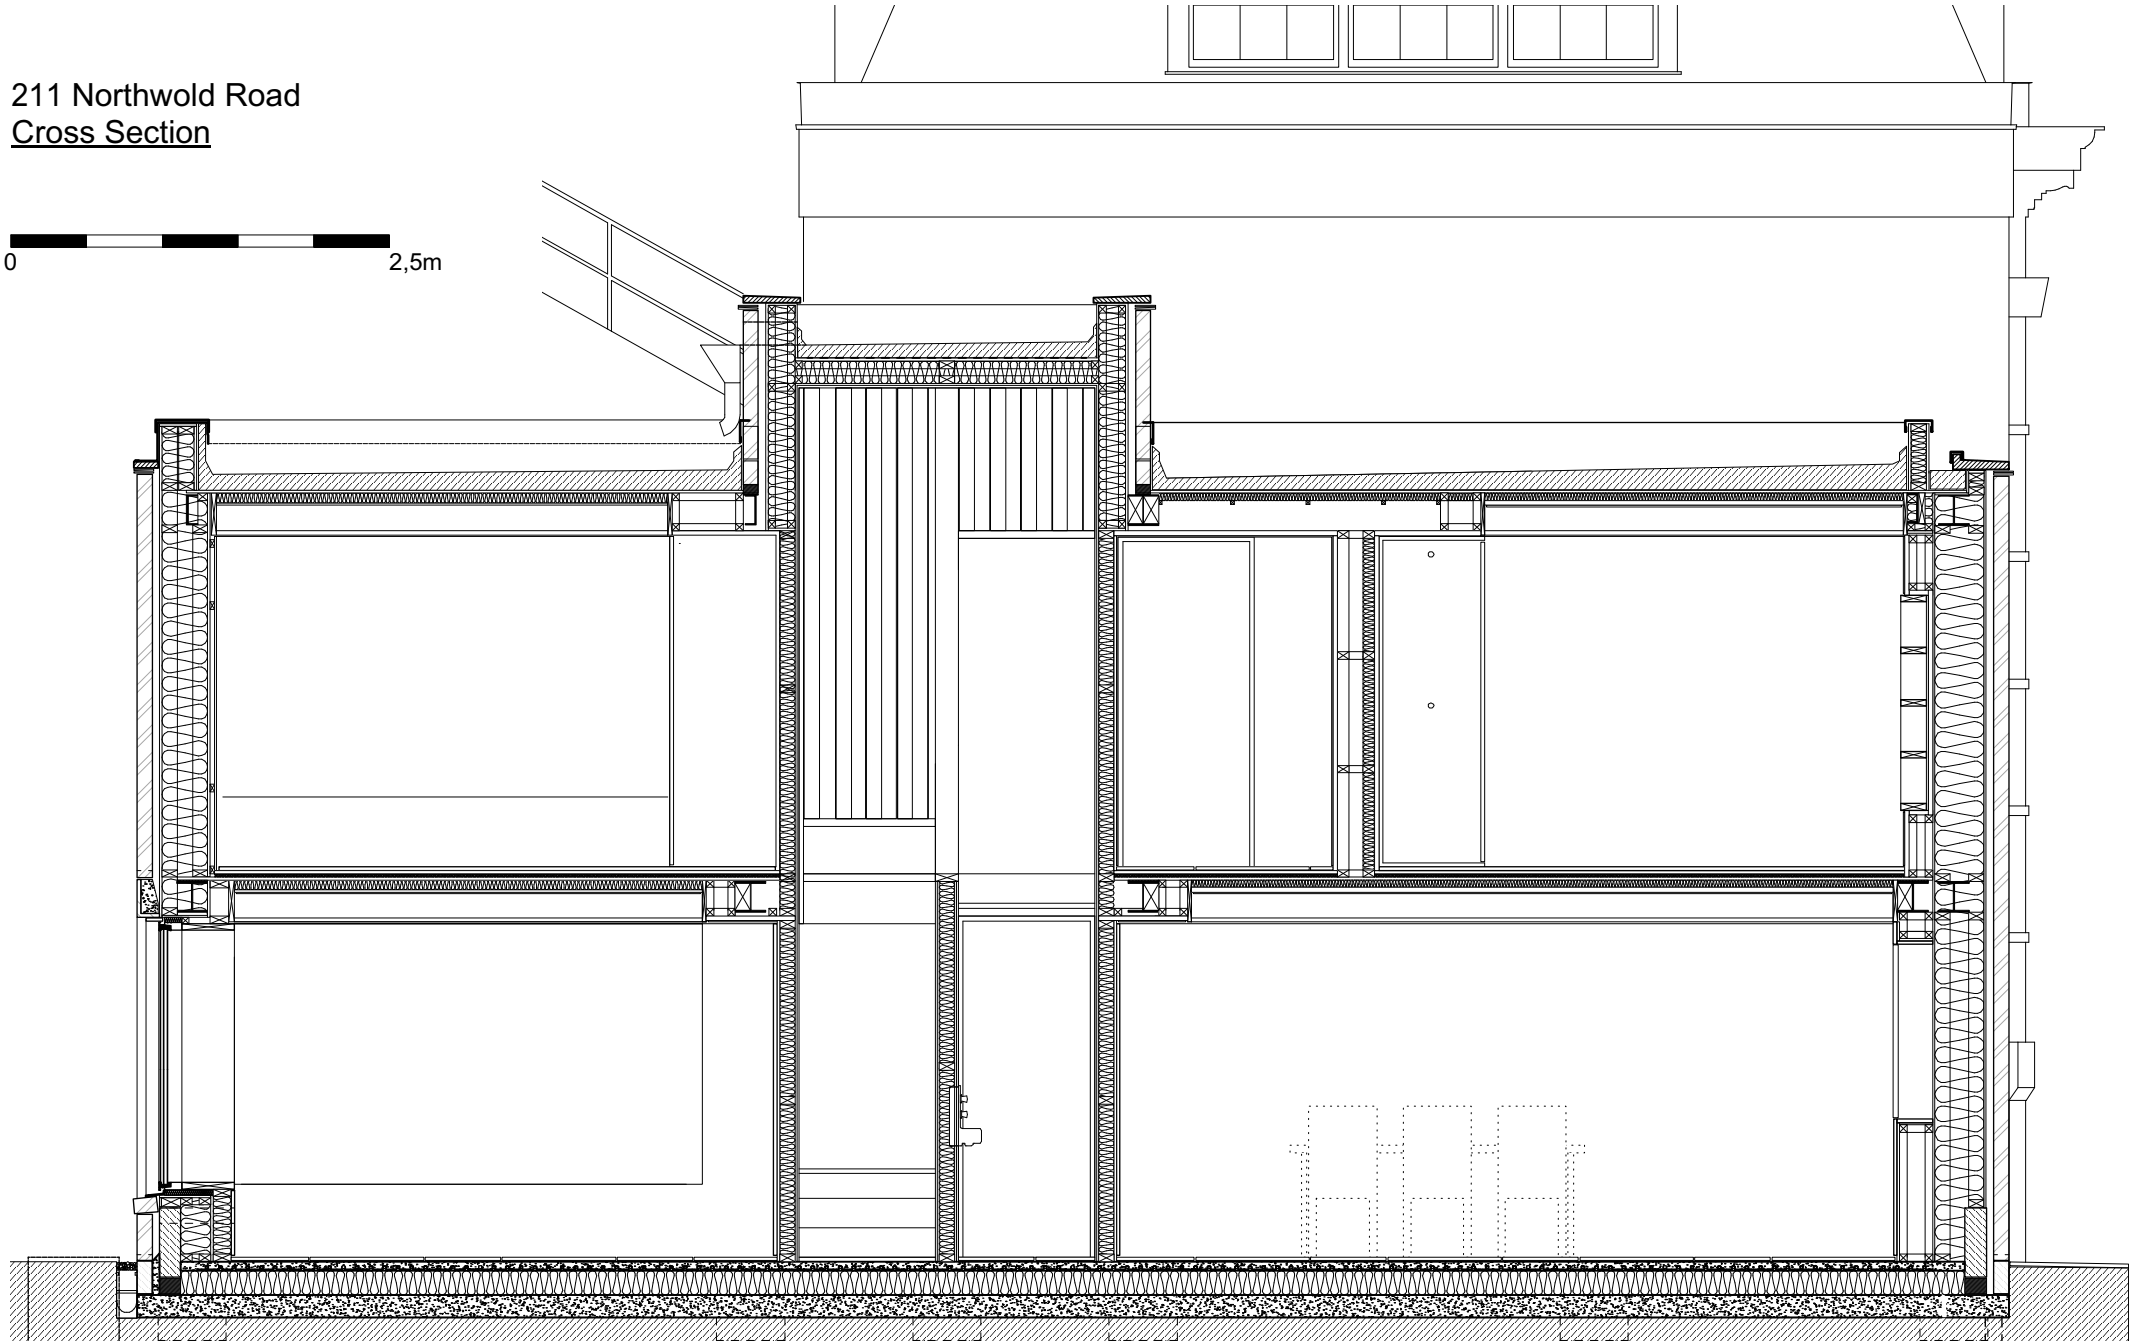

MACDONALD WRIGHT ARCHITECTS