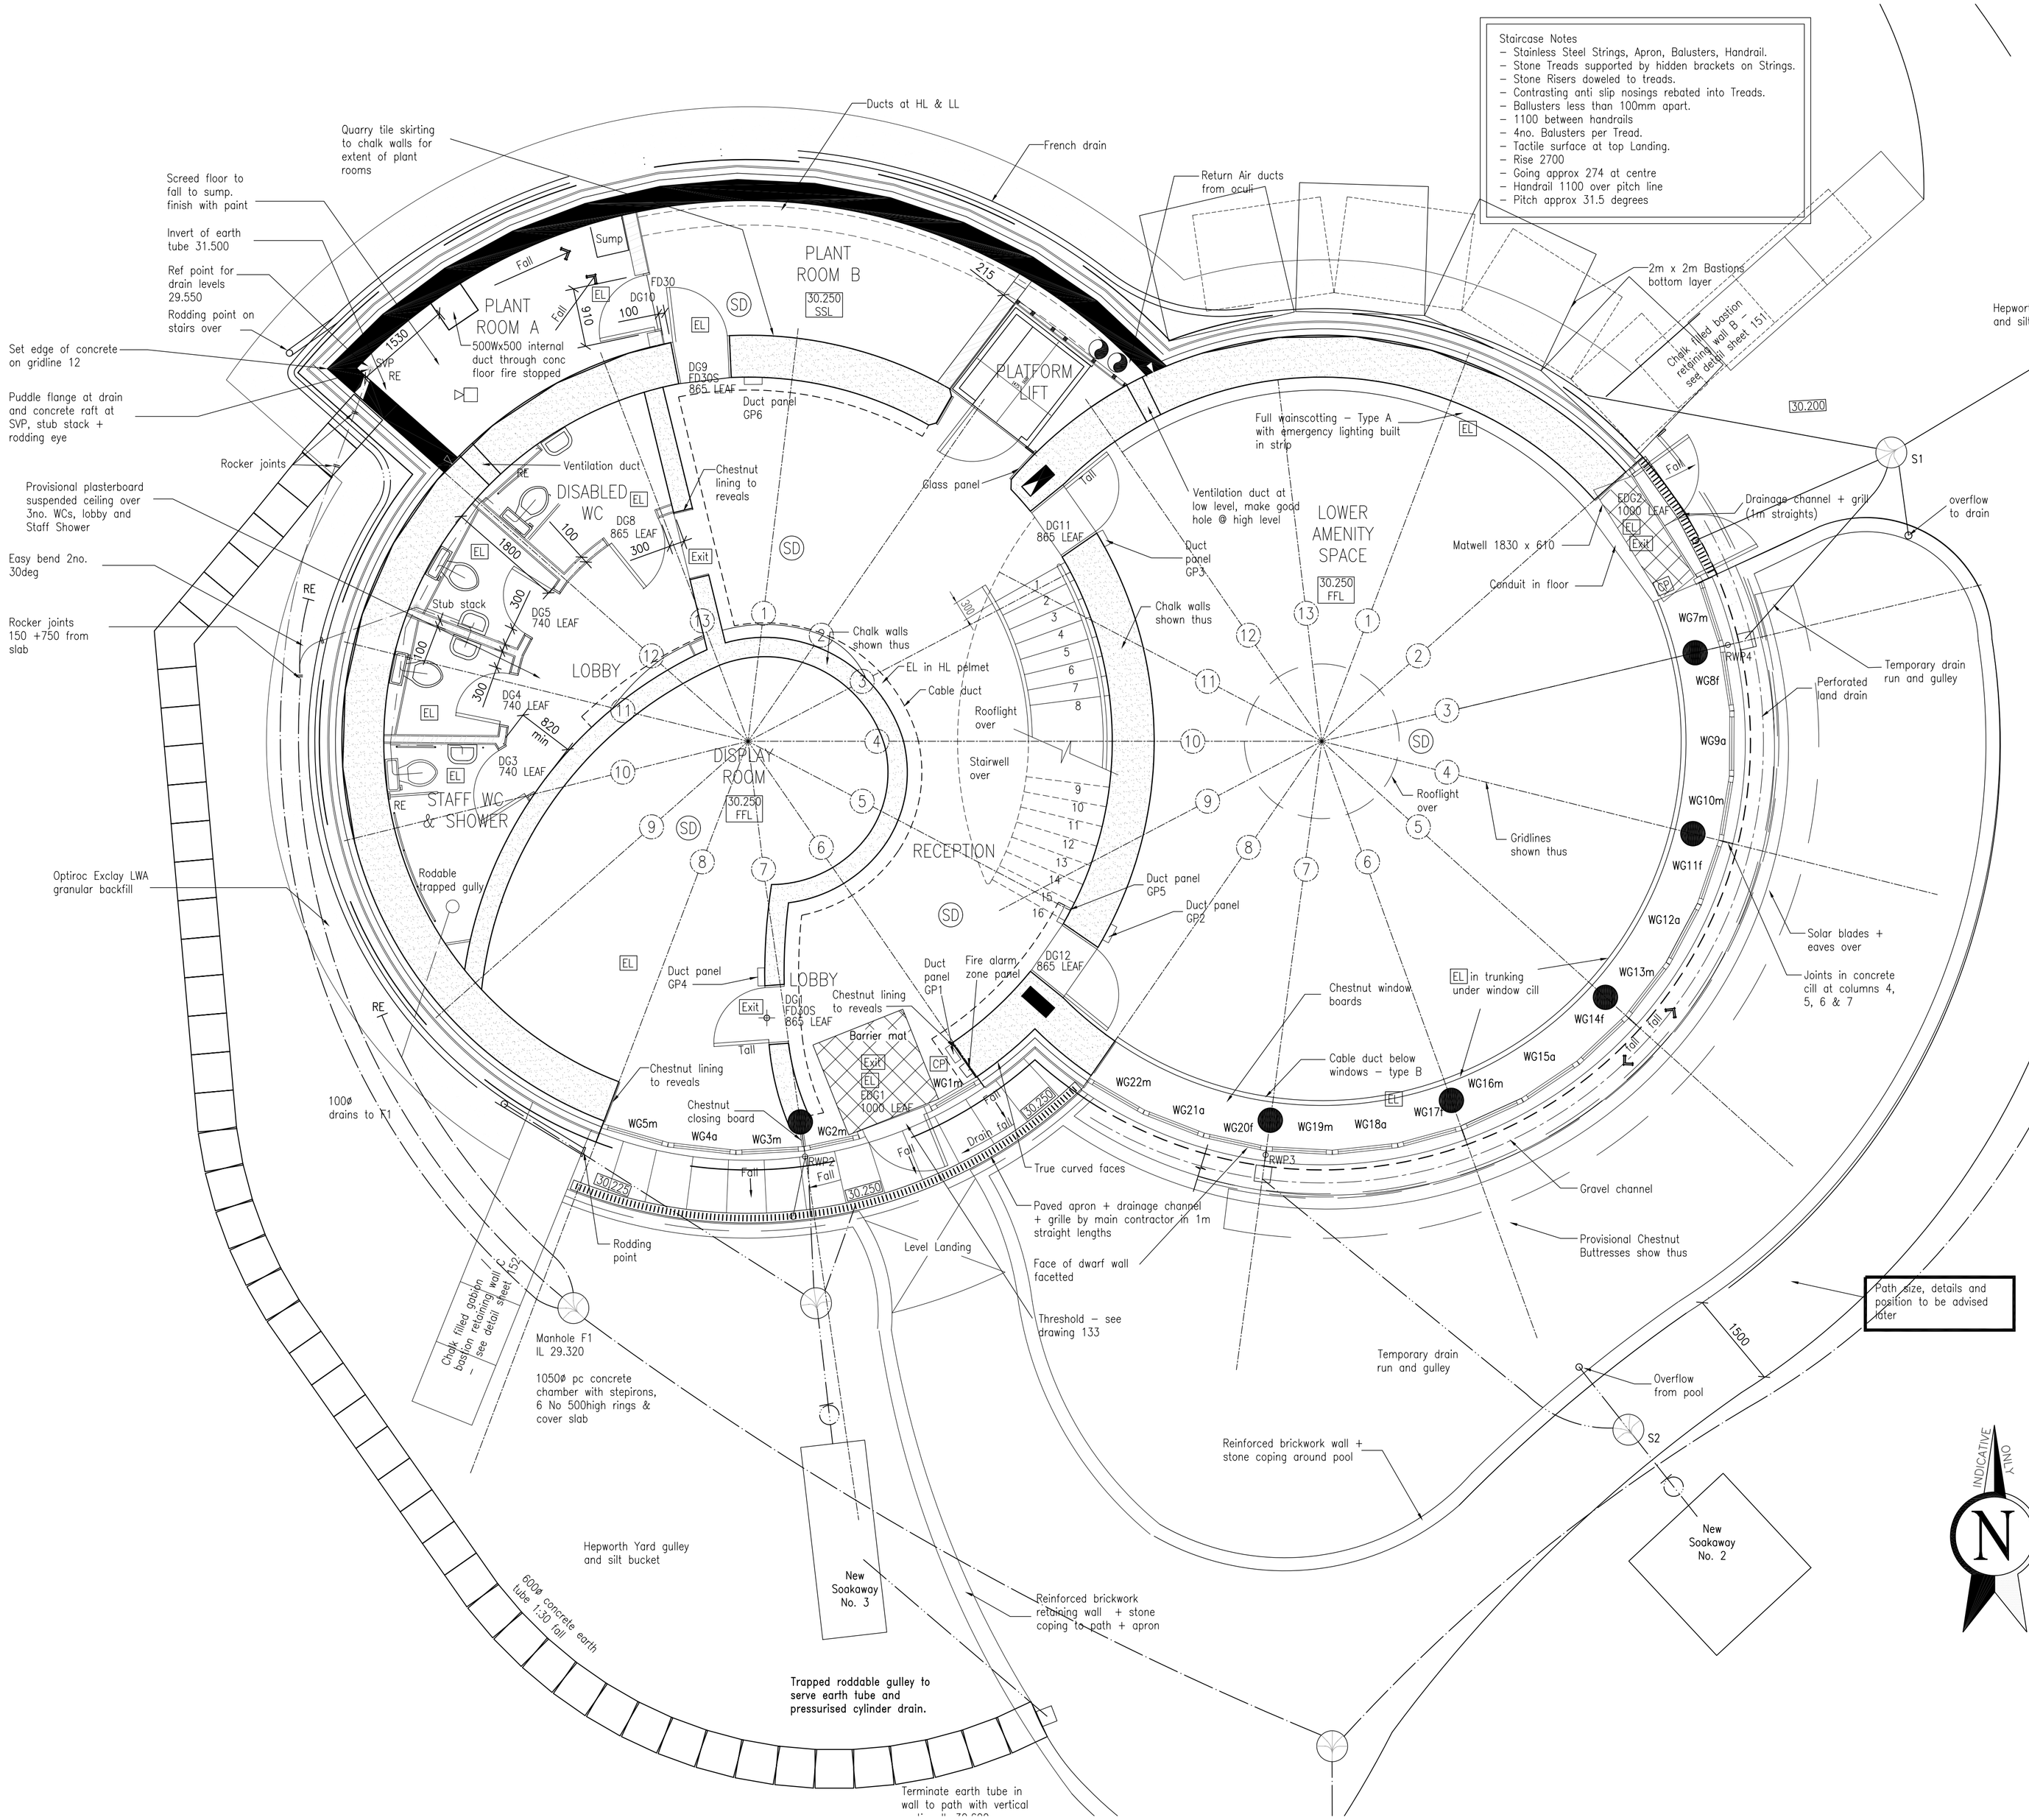

KEY

Glazing references

f – fixed
m – manual opening
a – automatic opening

SD — Smoke Detector
EL — Emergency Light
Exit — Fire Exit
Sounder linked to smoke alarms
CP — Fire alarm call point

RE – Rodding Eye

NOTES

This drawing is subject to copyright and must not be copied or otherwise reproduced without the express permission of Conker Conservation Ltd.

All dimensions to be checked on site and any discrepancies or ommissions reported to the Contract Administrator

Do not scale from this drawing

Rev A: 05/05/06 Drainage for soakaways, flooring, earth tube routes amended
Rev E: 15/12/05 Pelmet extende to Reception area, removed from display area
Rev D: 01/02/06 General amendments; buttreses removed; drainage revised
Rev C: 15/12/05 General amendments
Rev B: 24/10/05 Drainage amended; minor internal changes
Rev A: 22/9/05 General amendments

REVISIONS

CONKER CONSERVATION LIMITED
Ecological Building Consultants and Designers
CHARTERED BUILDING SURVEYORS
26, HIGHFIELD CLOSE
CANTERBURY CT2 9DX
TEL: 01227 764260
FAX: 01227 764709
Email: paul@conkerconstruction.co.uk
RICS

Project Title:
THE PINES CALYX
EARTH BERMED OFFICE & AMENITY SPACE

Client:
ST MARGARET'S BAY TRUST
PINES GARDEN

Drawing Title:
LOWER GROUND FLOOR

Scale: 1:50
Date: AUG 2005

Drawing Number: 296–101 F